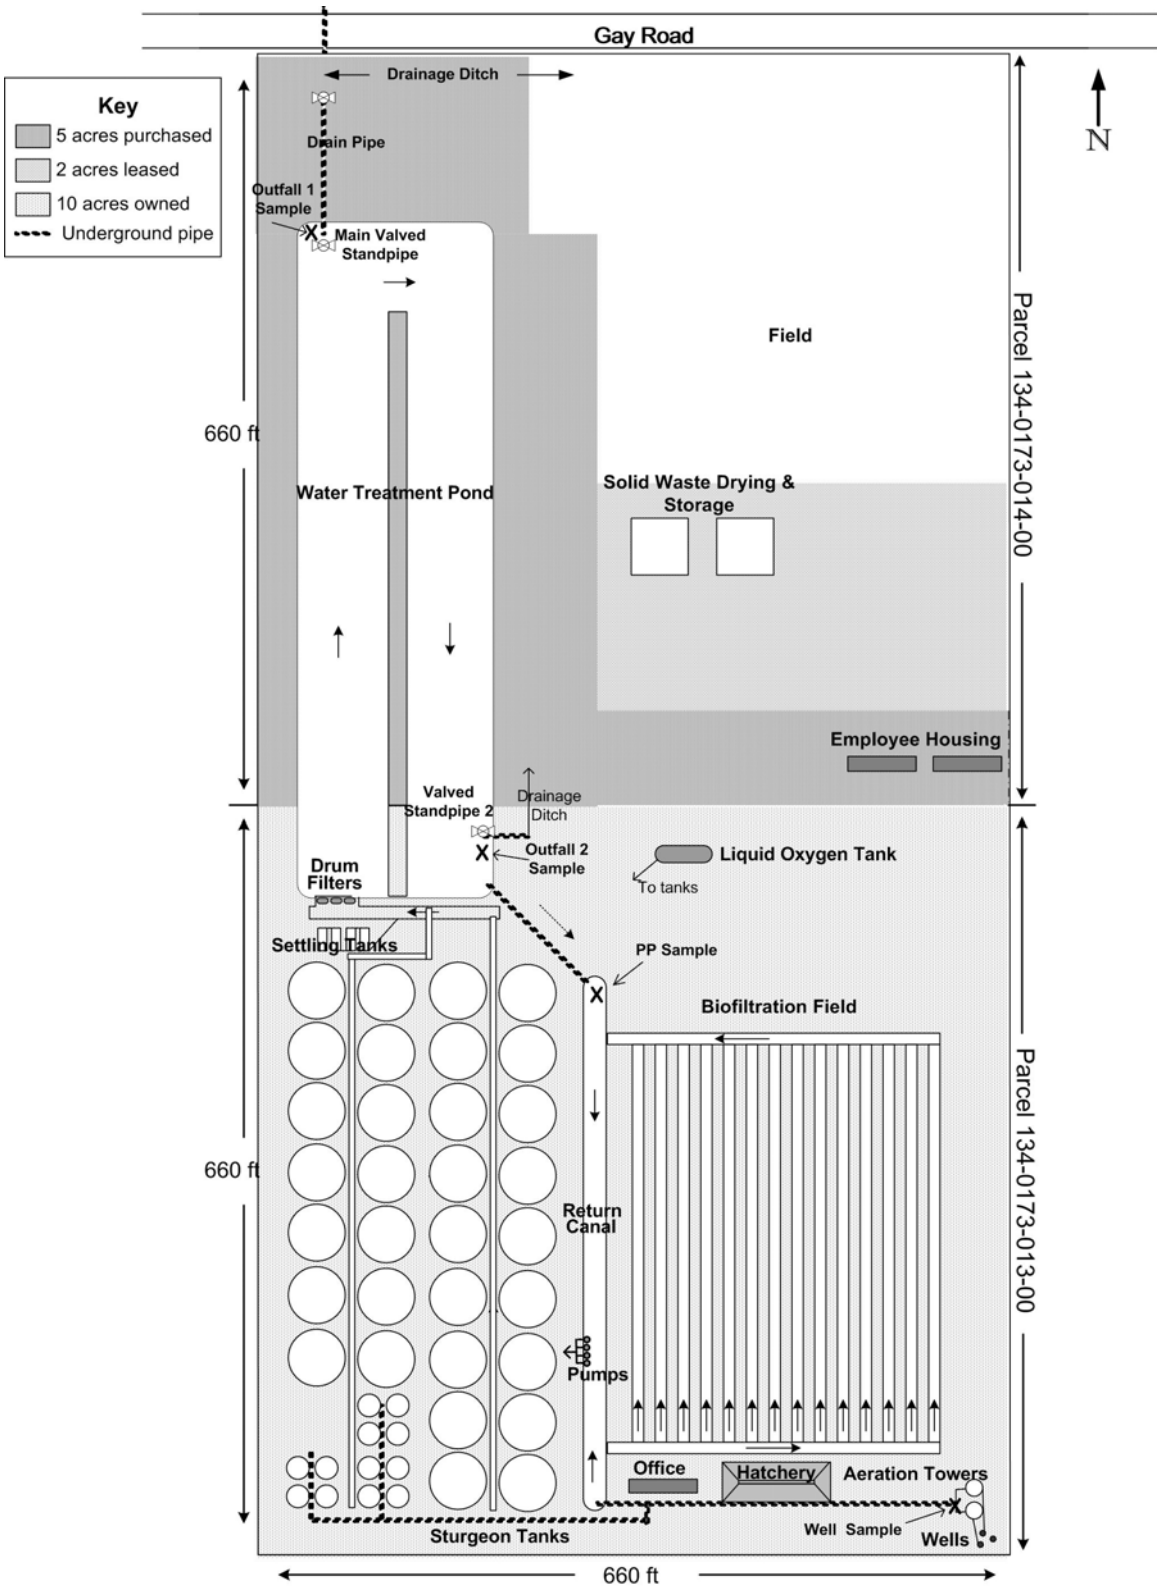ATTACHMENT C – WASTEWATER FLOW SCHEMATIC