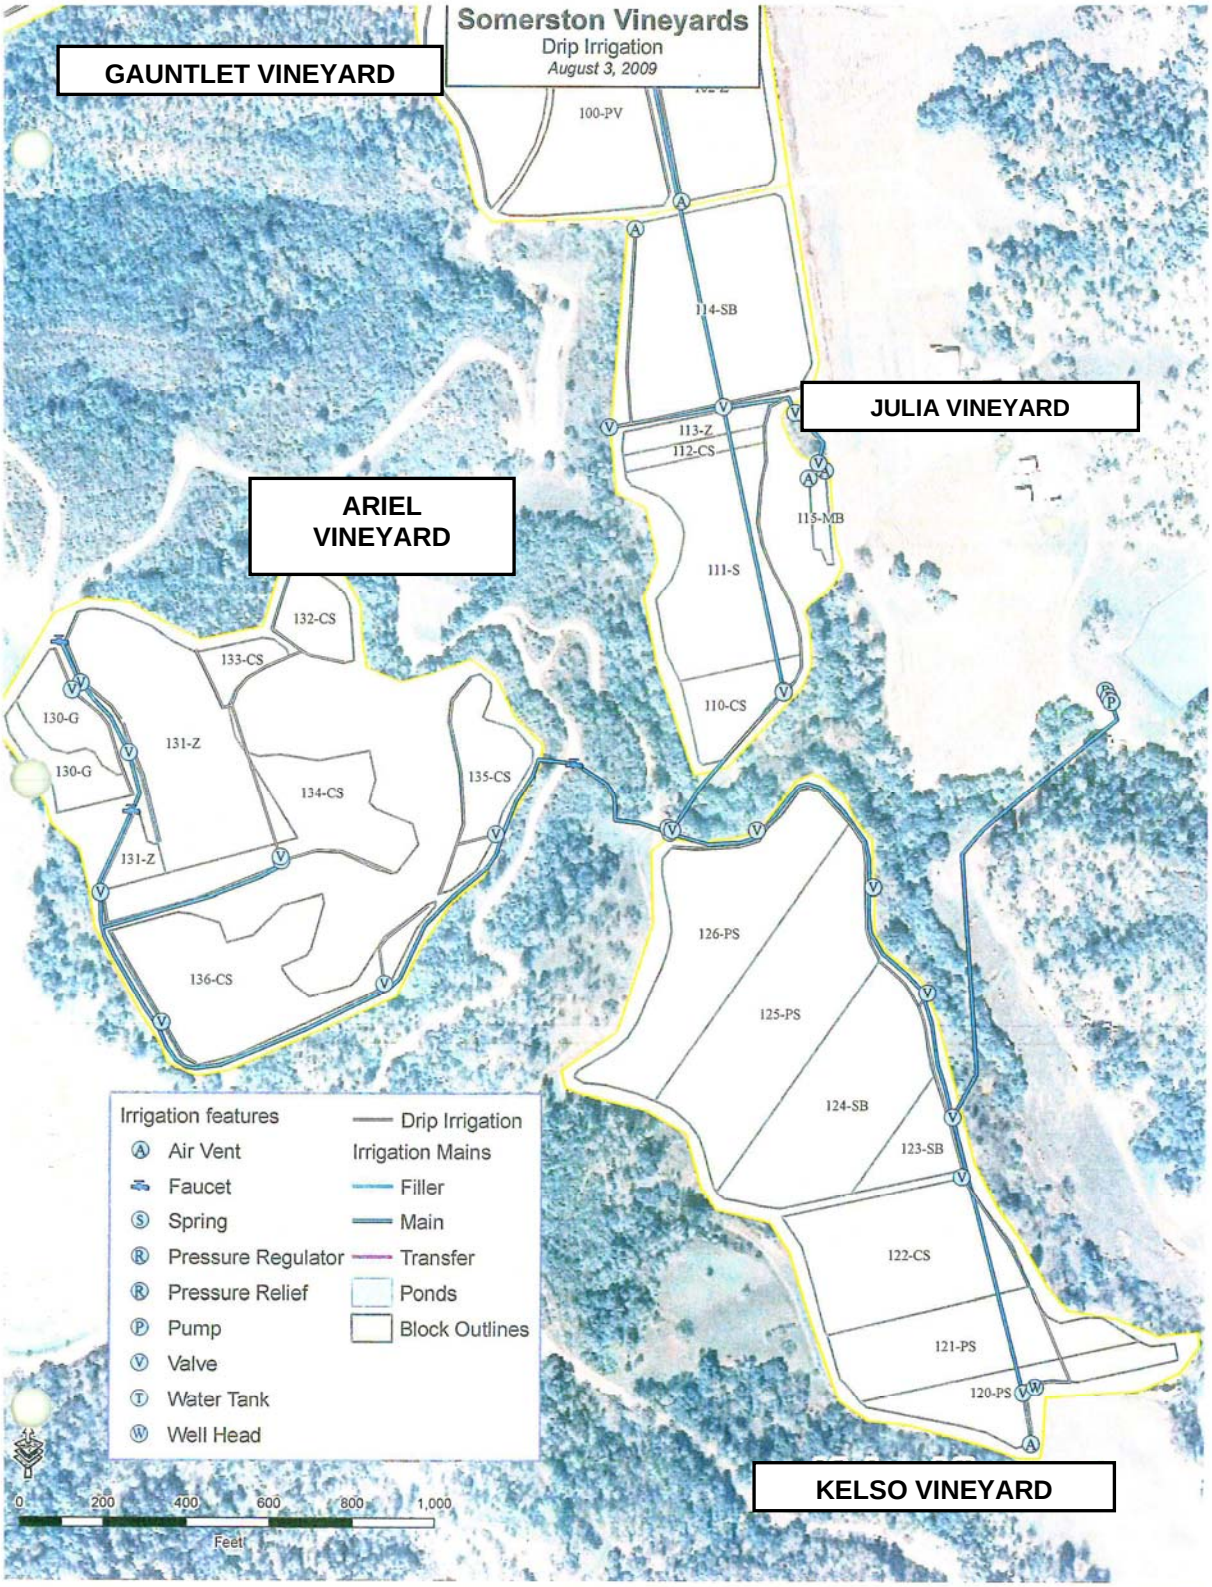

Drawing Reference: DJH ENGINEERING	**IRRIGATION DRAWINGS 3 of 3** SOMERSTON WINERY 3450 SAGE CANYON ROAD ST. HELENA, CA 94574	N W E S Not to scale