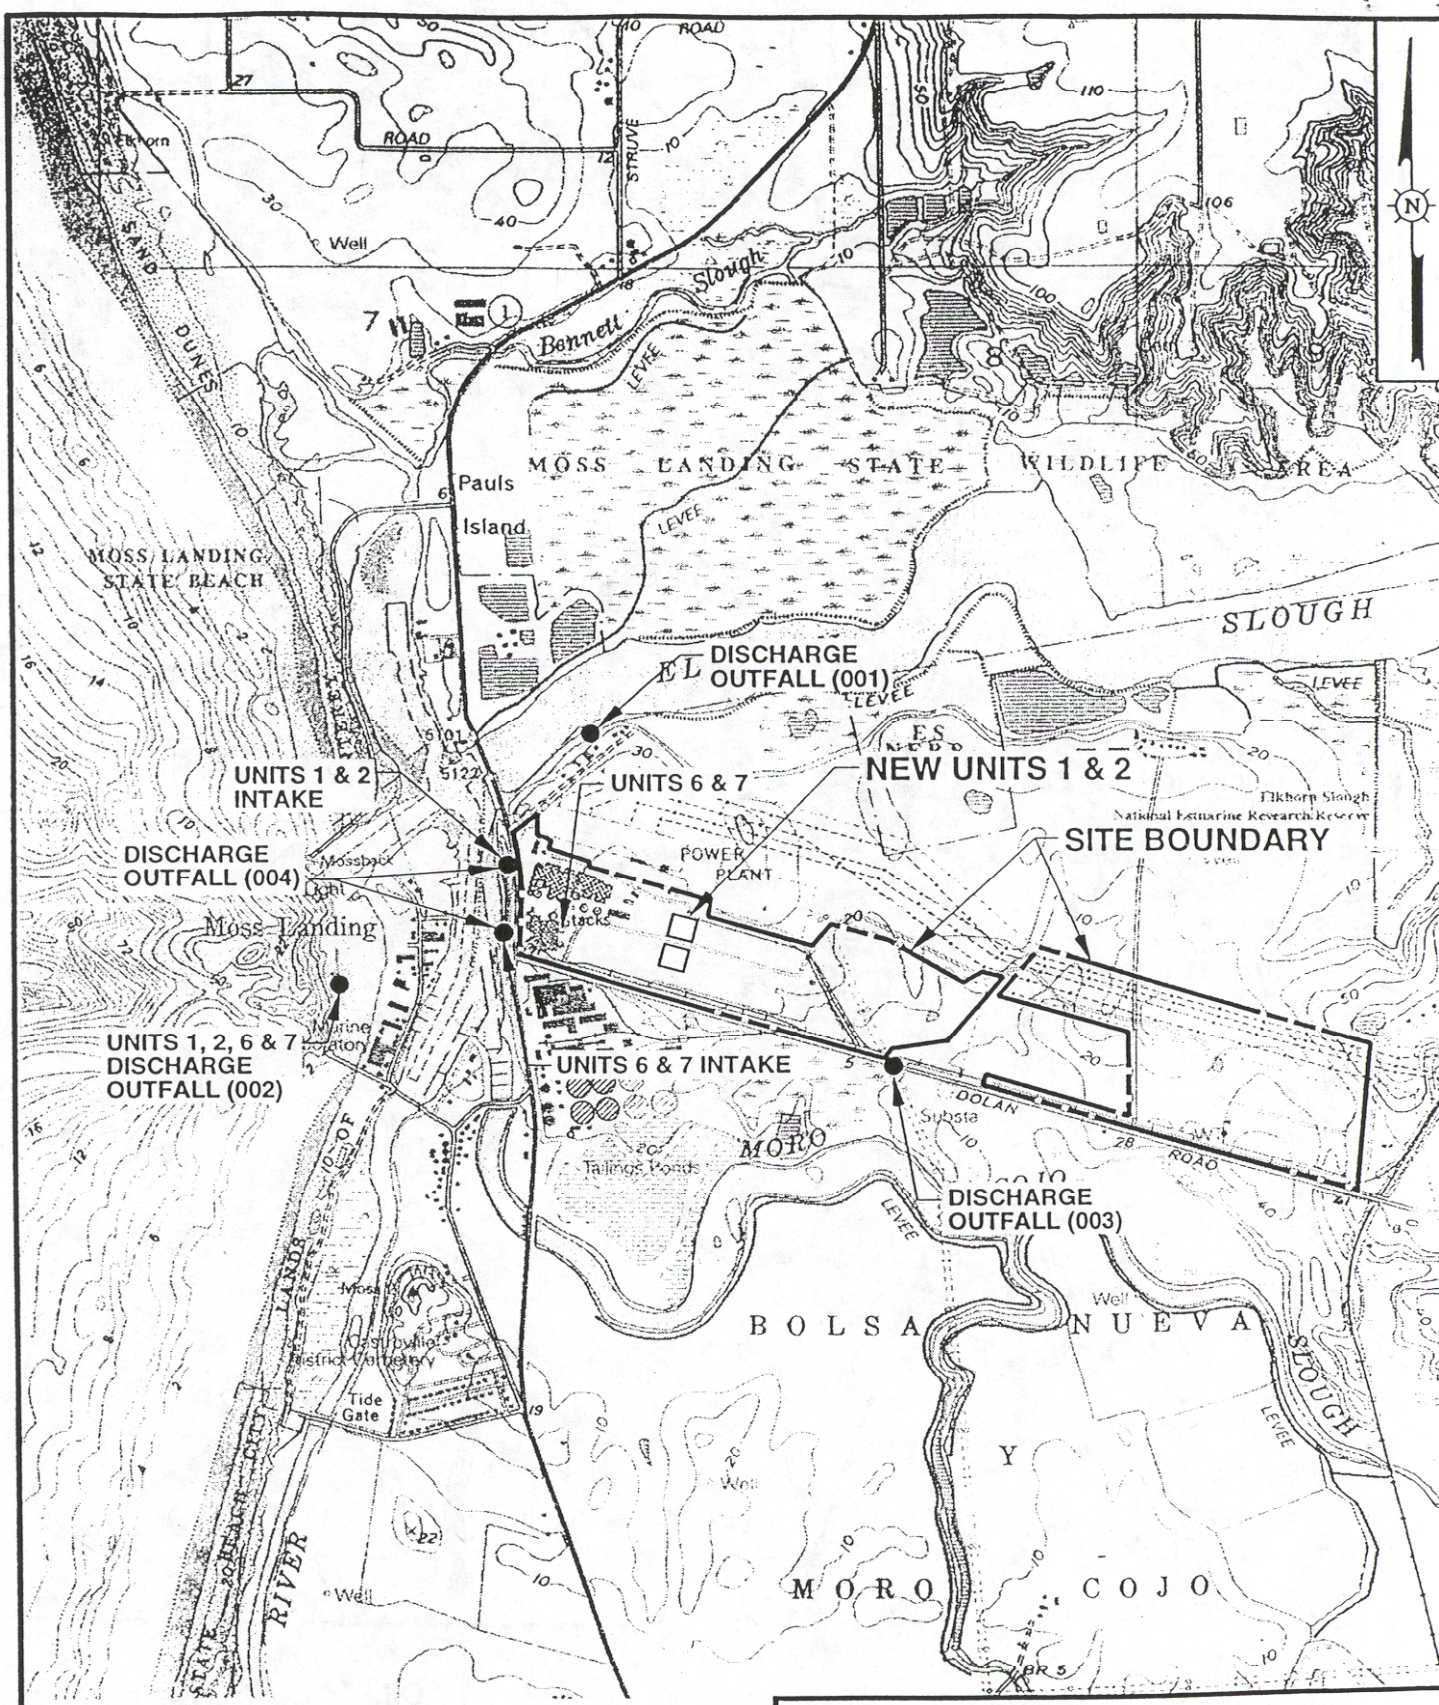

0 2,000 4,000 FEET

SCALE

FACILITY LOCATIONS
UNITS 1, 2, 6 & 7

DUKE ENERGY MOSS LANDING LLC
MOSS LANDING POWER PLANT

FIGURE 2