ATTACHMENT E

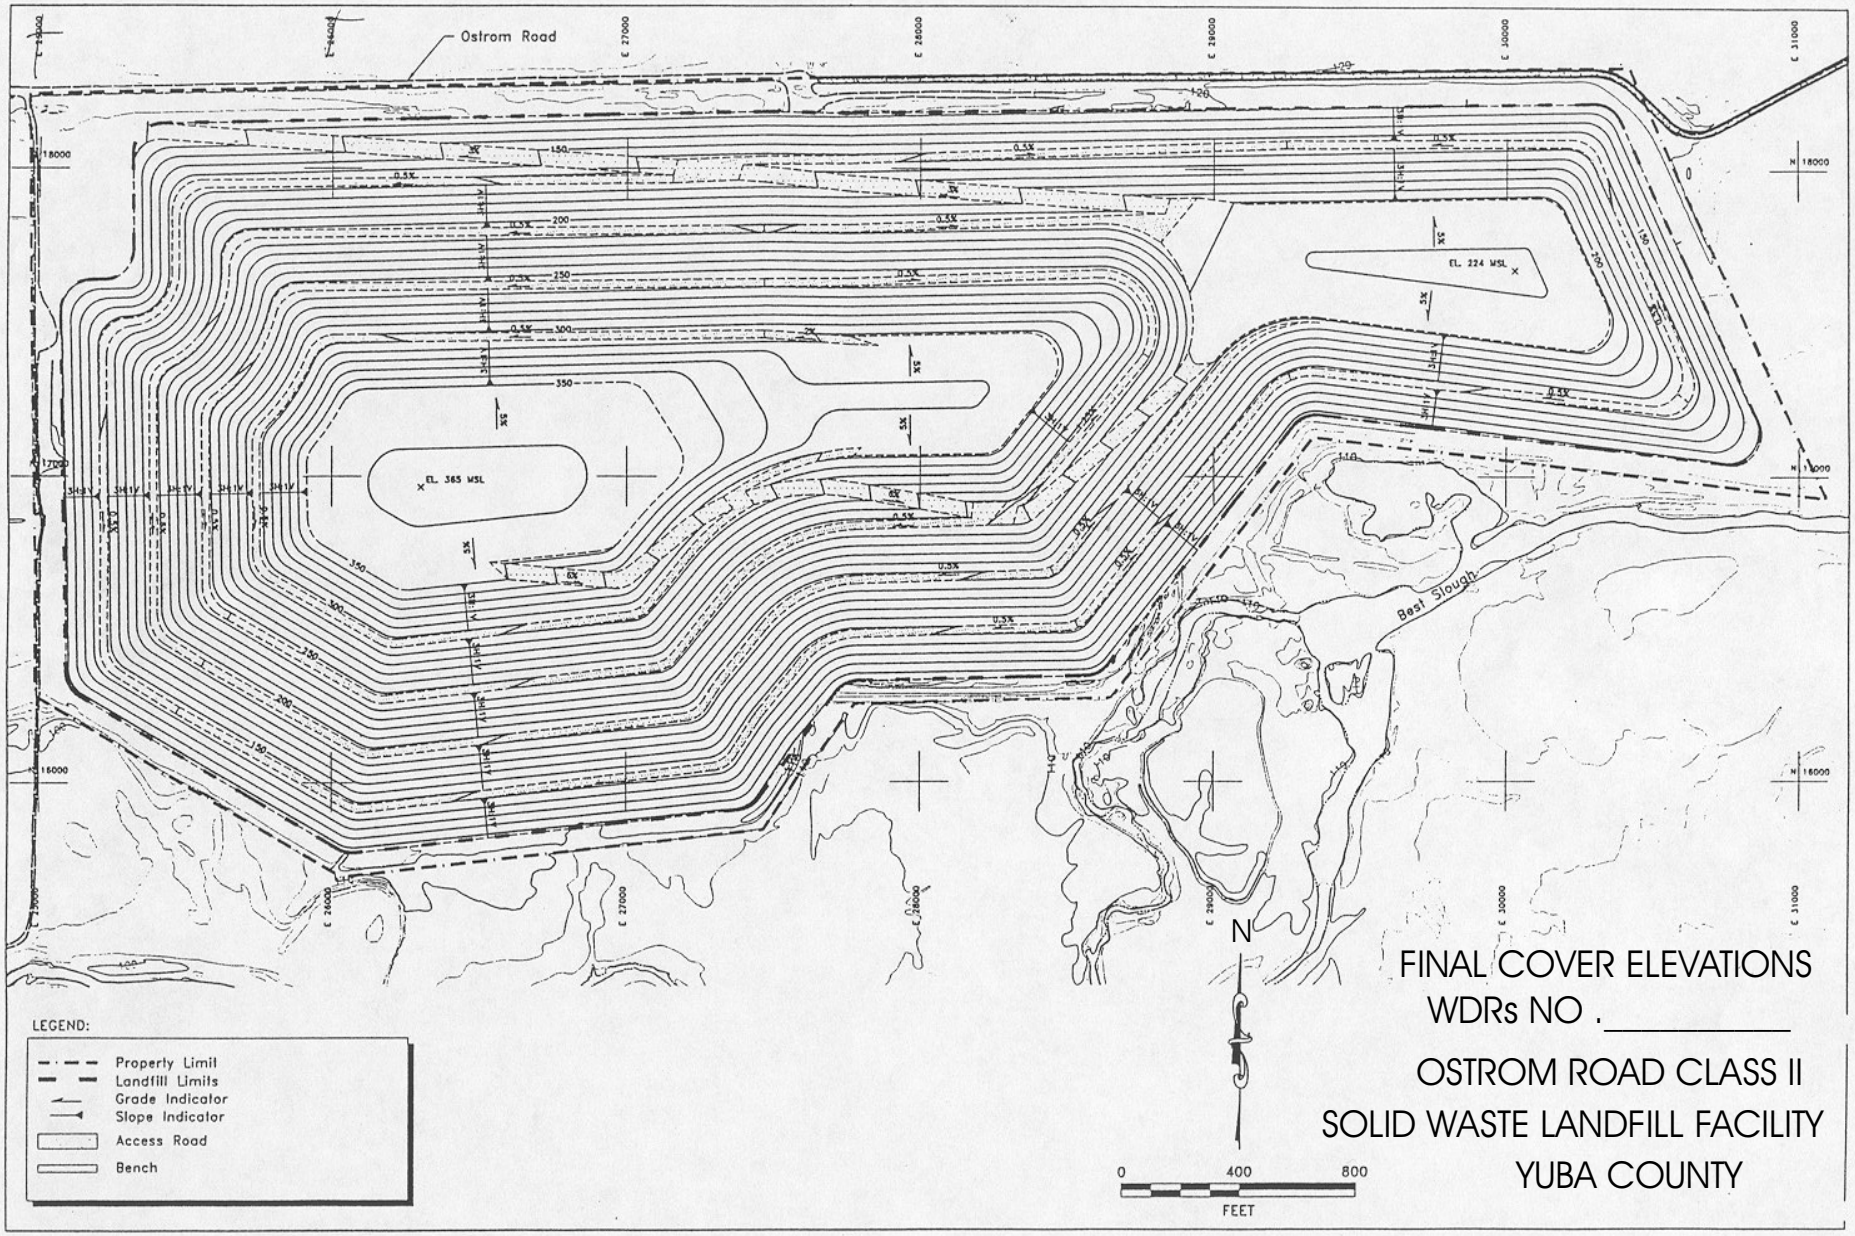

FINAL COVER ELEVATIONS
WDRs NO ._____

OSTROM ROAD CLASS II
SOLID WASTE LANDFILL FACILITY
YUBA COUNTY