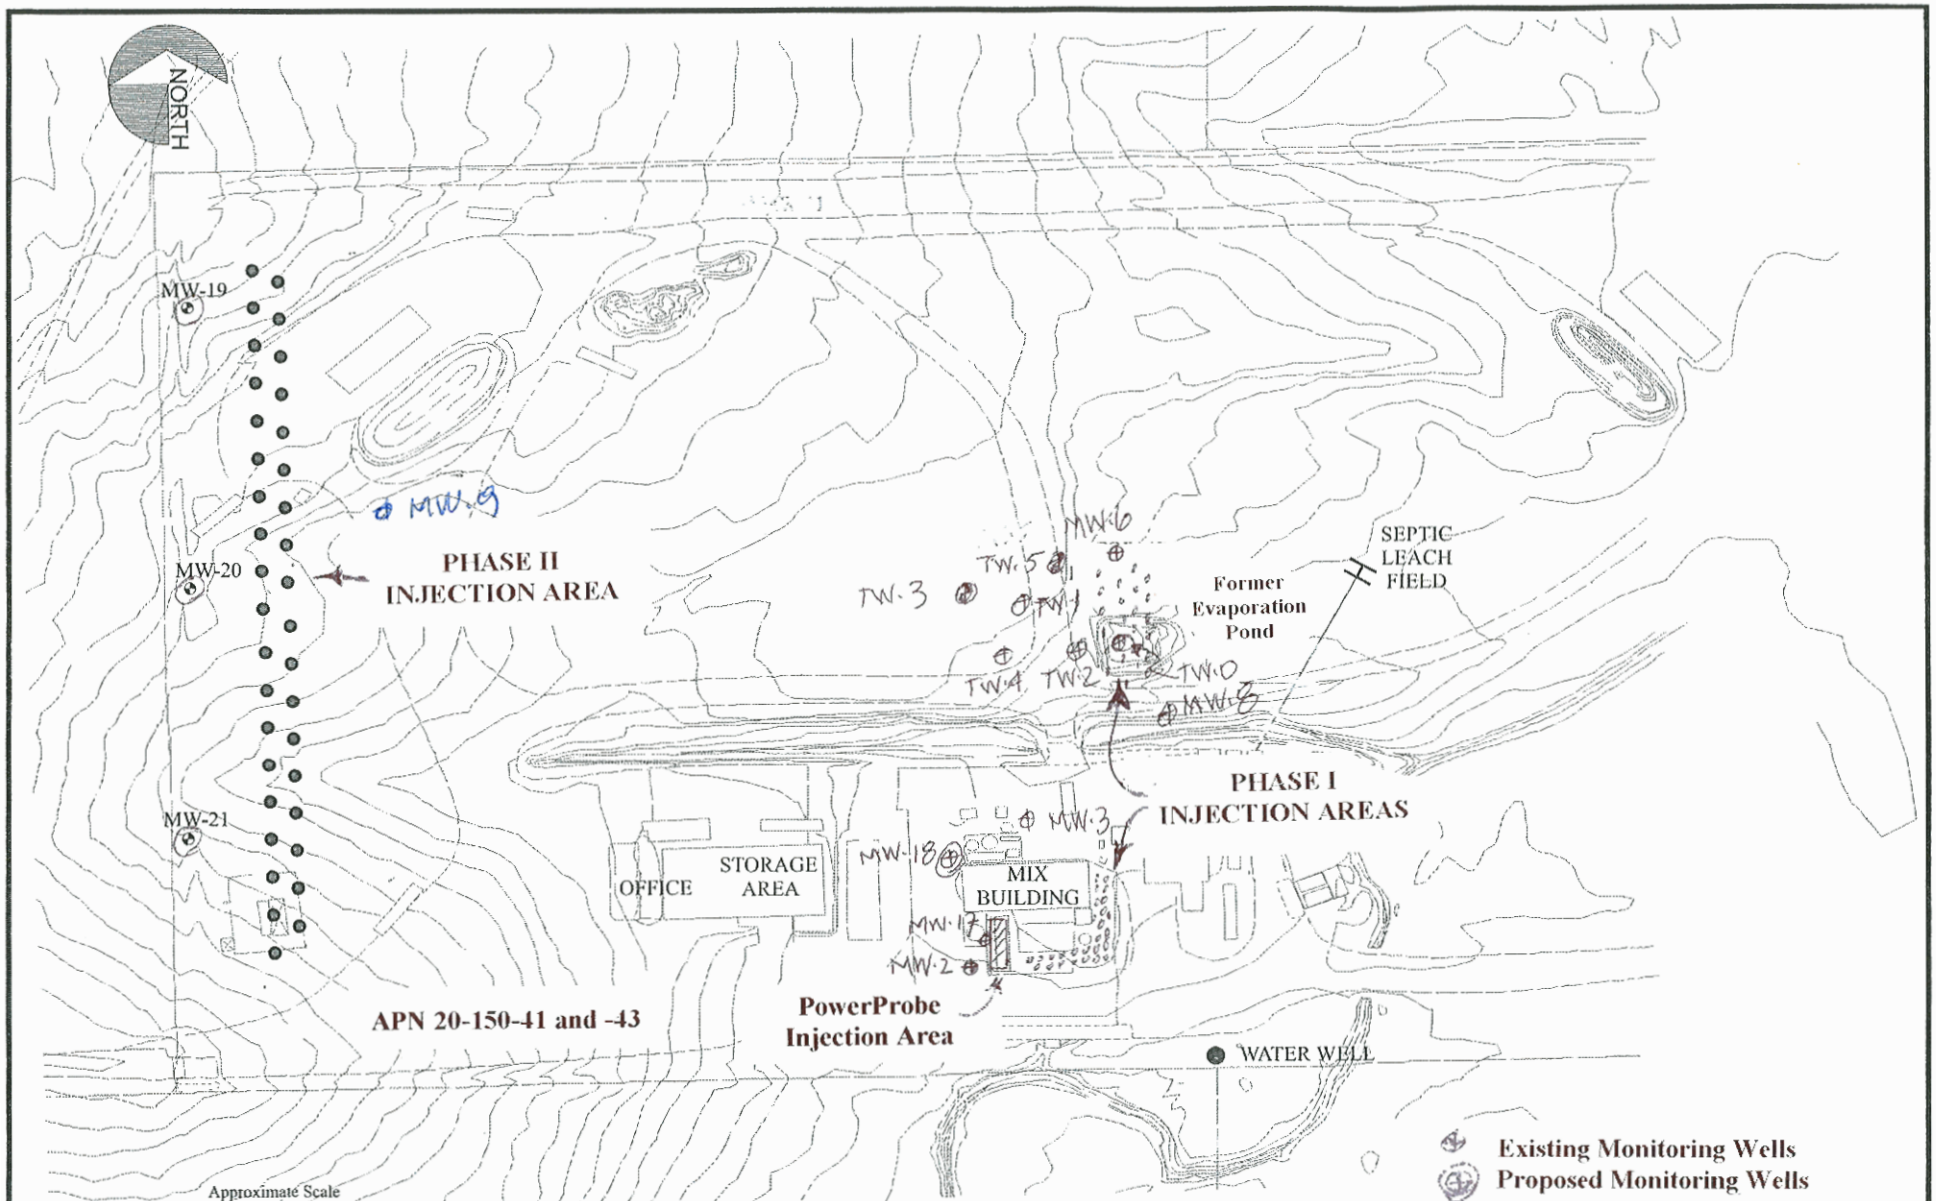

Hydrometrics, Inc.
Consulting Scientists and Engineers

PHASE I AND PHASE II REMEDIATION AREAS

FIGURE

295\1148\K:\PROJECT\1148\REMEDIATION\RAPFig4-1.cdr

WASTE DISCHARGE REQUIREMENTS NO. _____ ATTACHMENT B