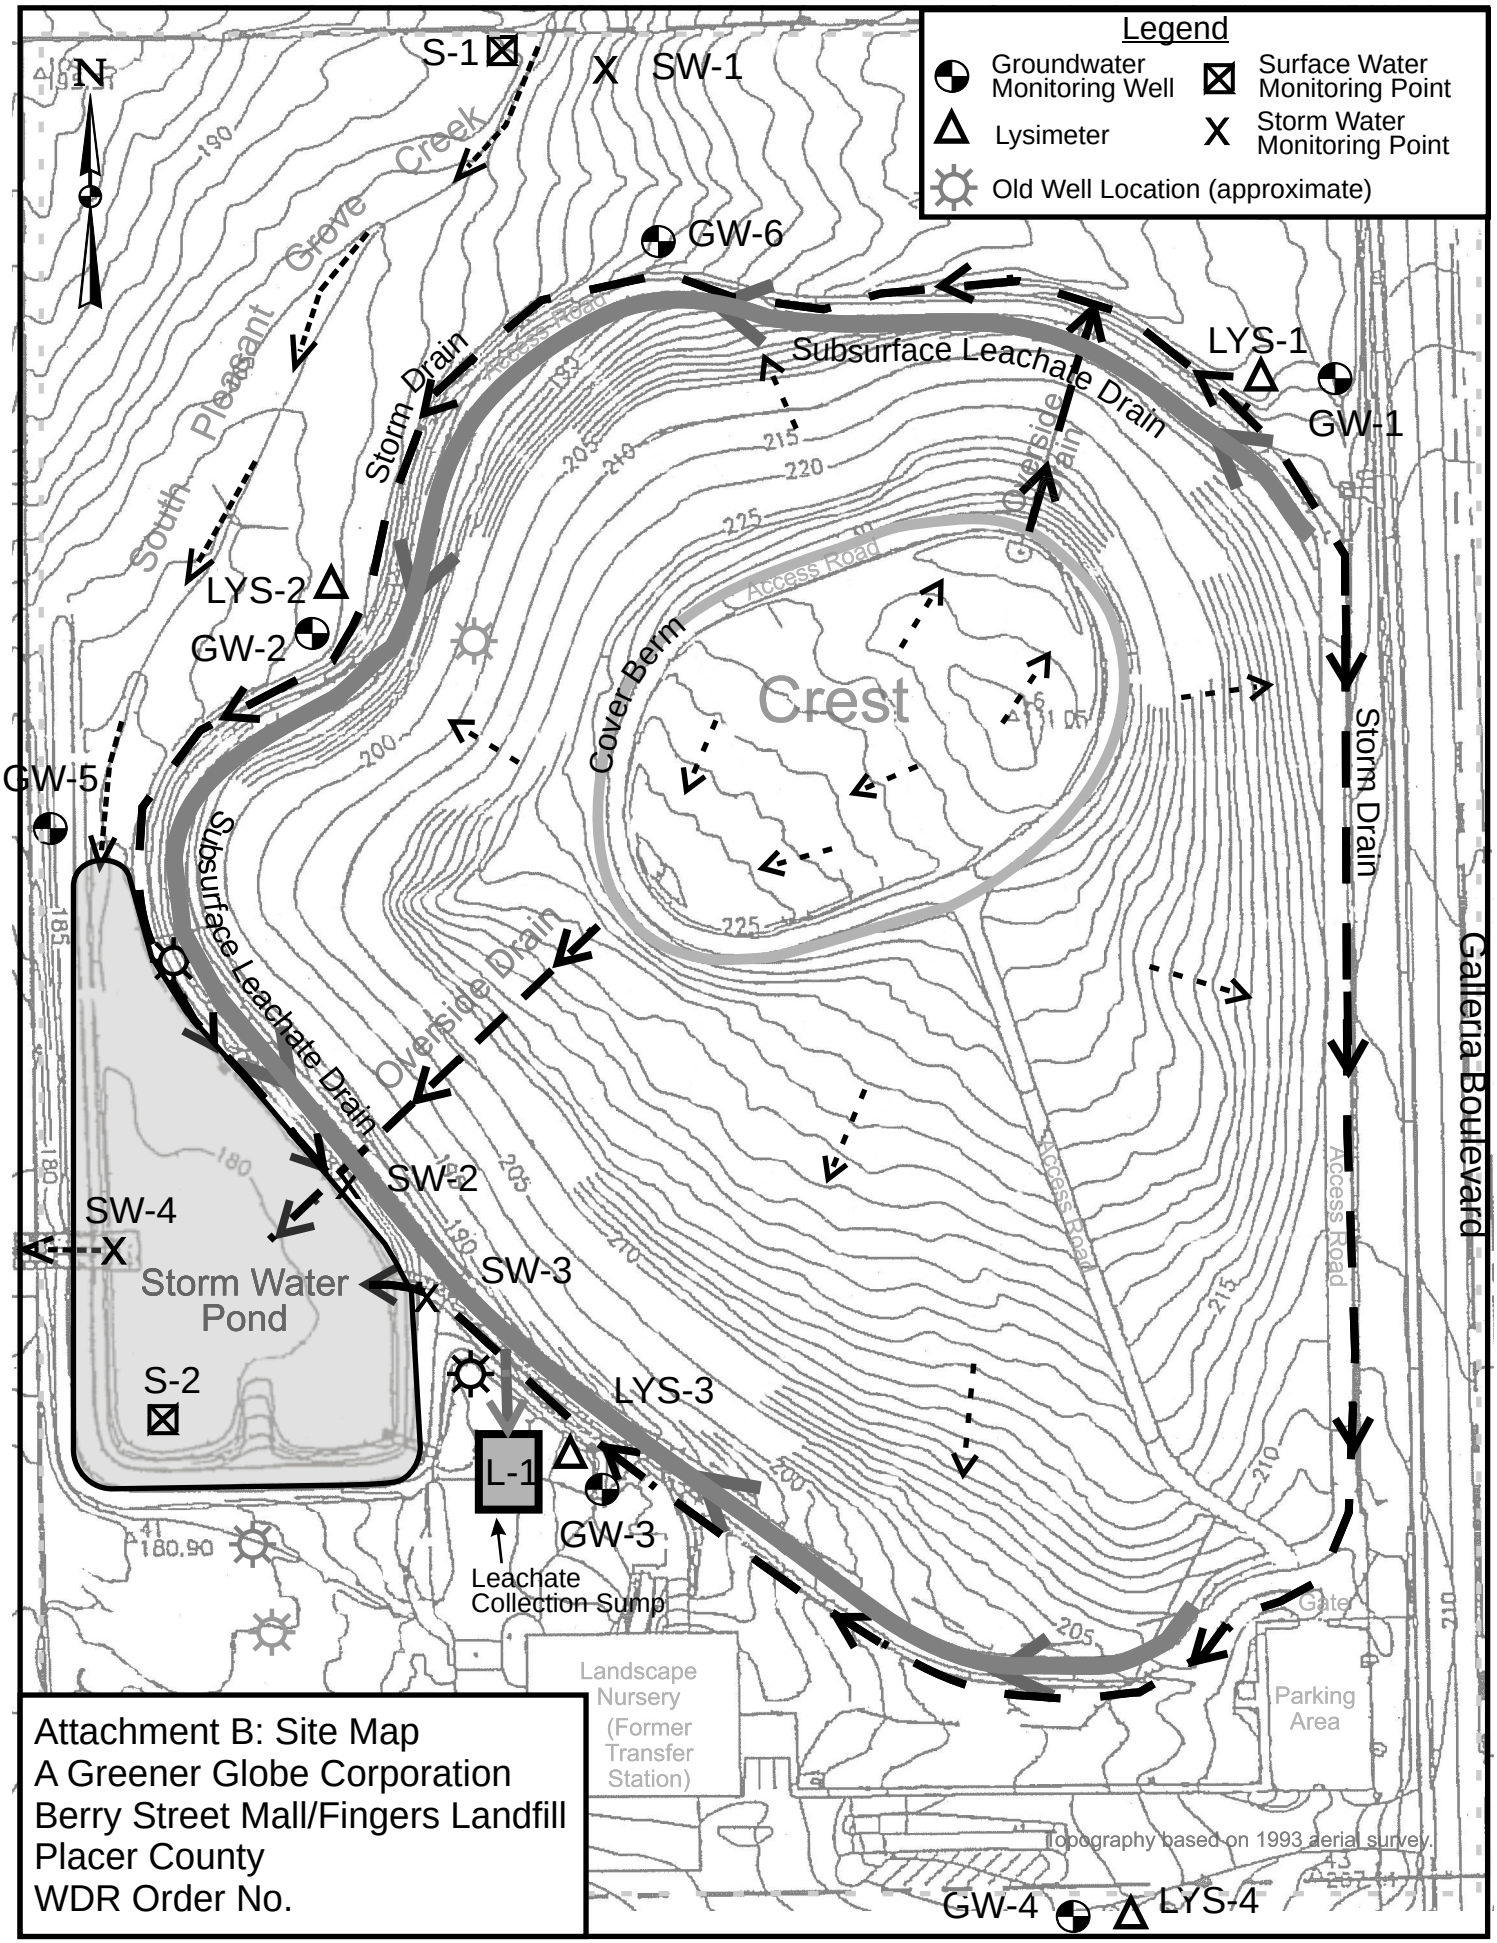

Attachment B: Site Map
A Greener Globe Corporation
Berry Street Mall/Fingers Landfill
Placer County
WDR Order No.